“The Writer” by Jo Strømgren Kompani.
Lighting Plan

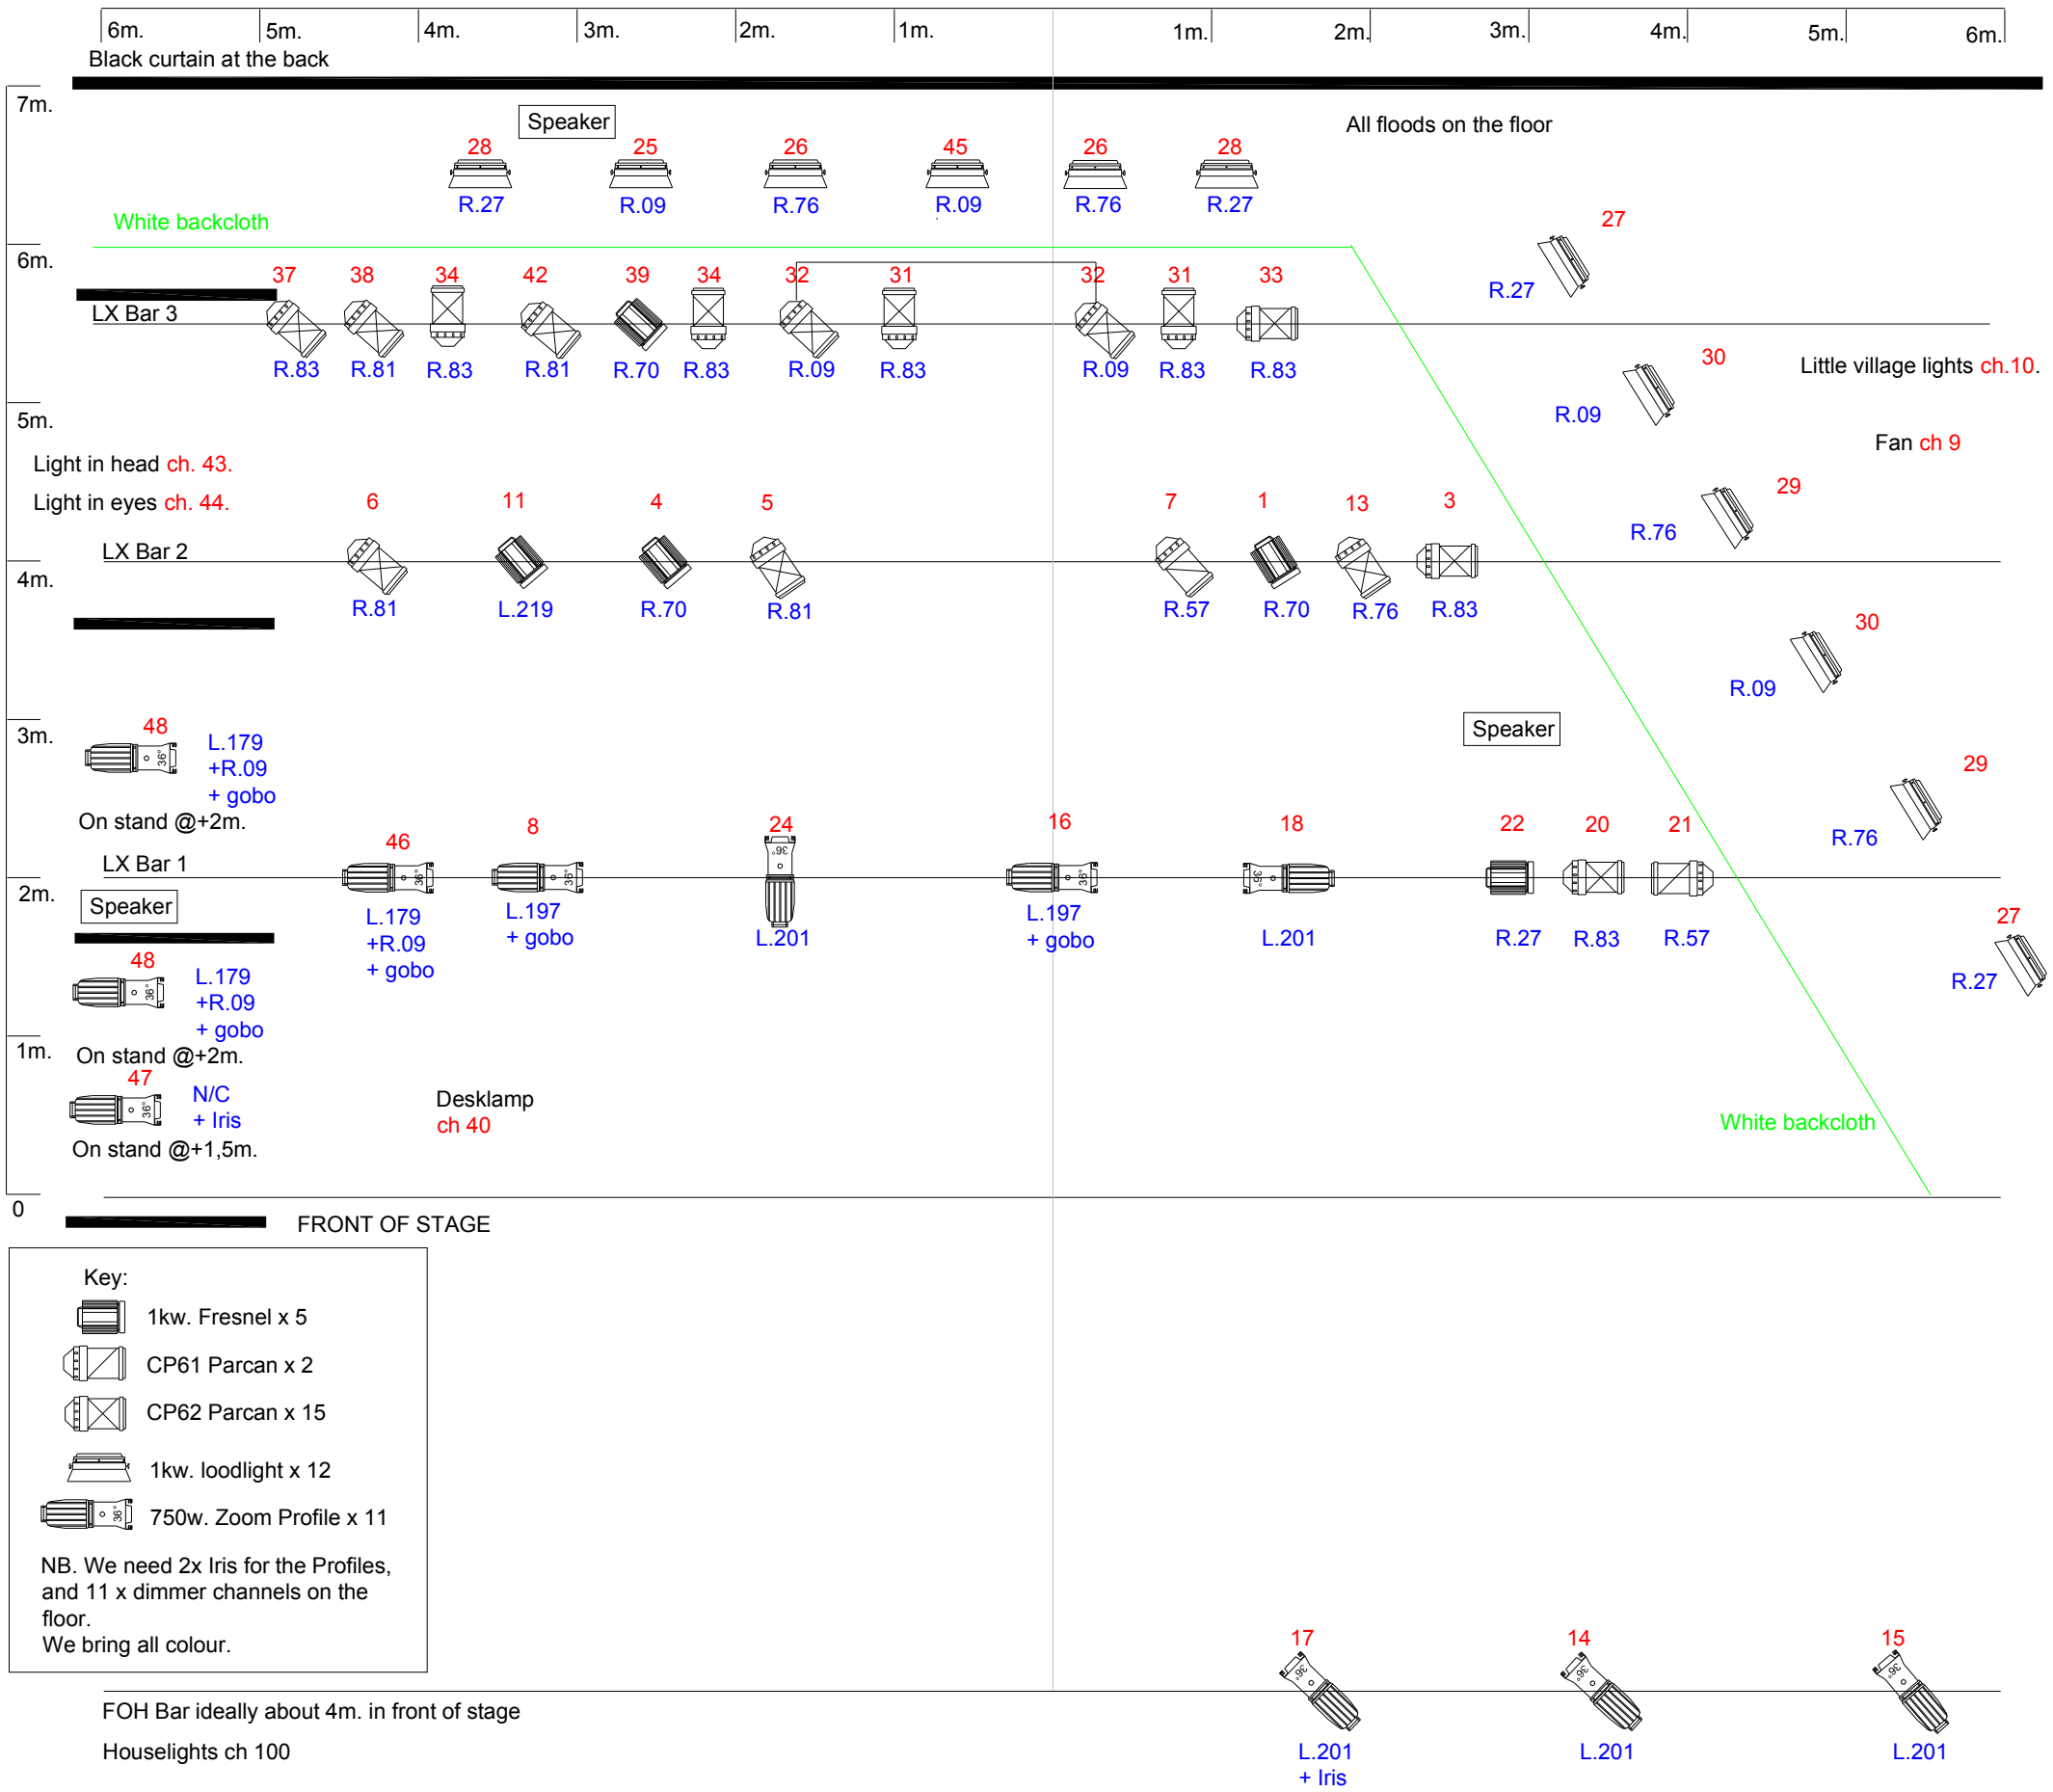

Key:

- 1kw. Fresnel x 5
- CP61 Parcan x 2
- CP62 Parcan x 15
- 1kw. loodlight x 12
- 750w. Zoom Profile x 11

NB. We need 2x Iris for the Profiles, and 11 x dimmer channels on the floor.
We bring all colour.

Lighting Design by Stephen Rolfe . E-mail: stephen@jskompani.no . Mobile: (+47) 901 68 766