The Virus

Jo Strømgren Kompani

1:50 @ A3

Lighting designer: Eirik Brenne Torsethaugen

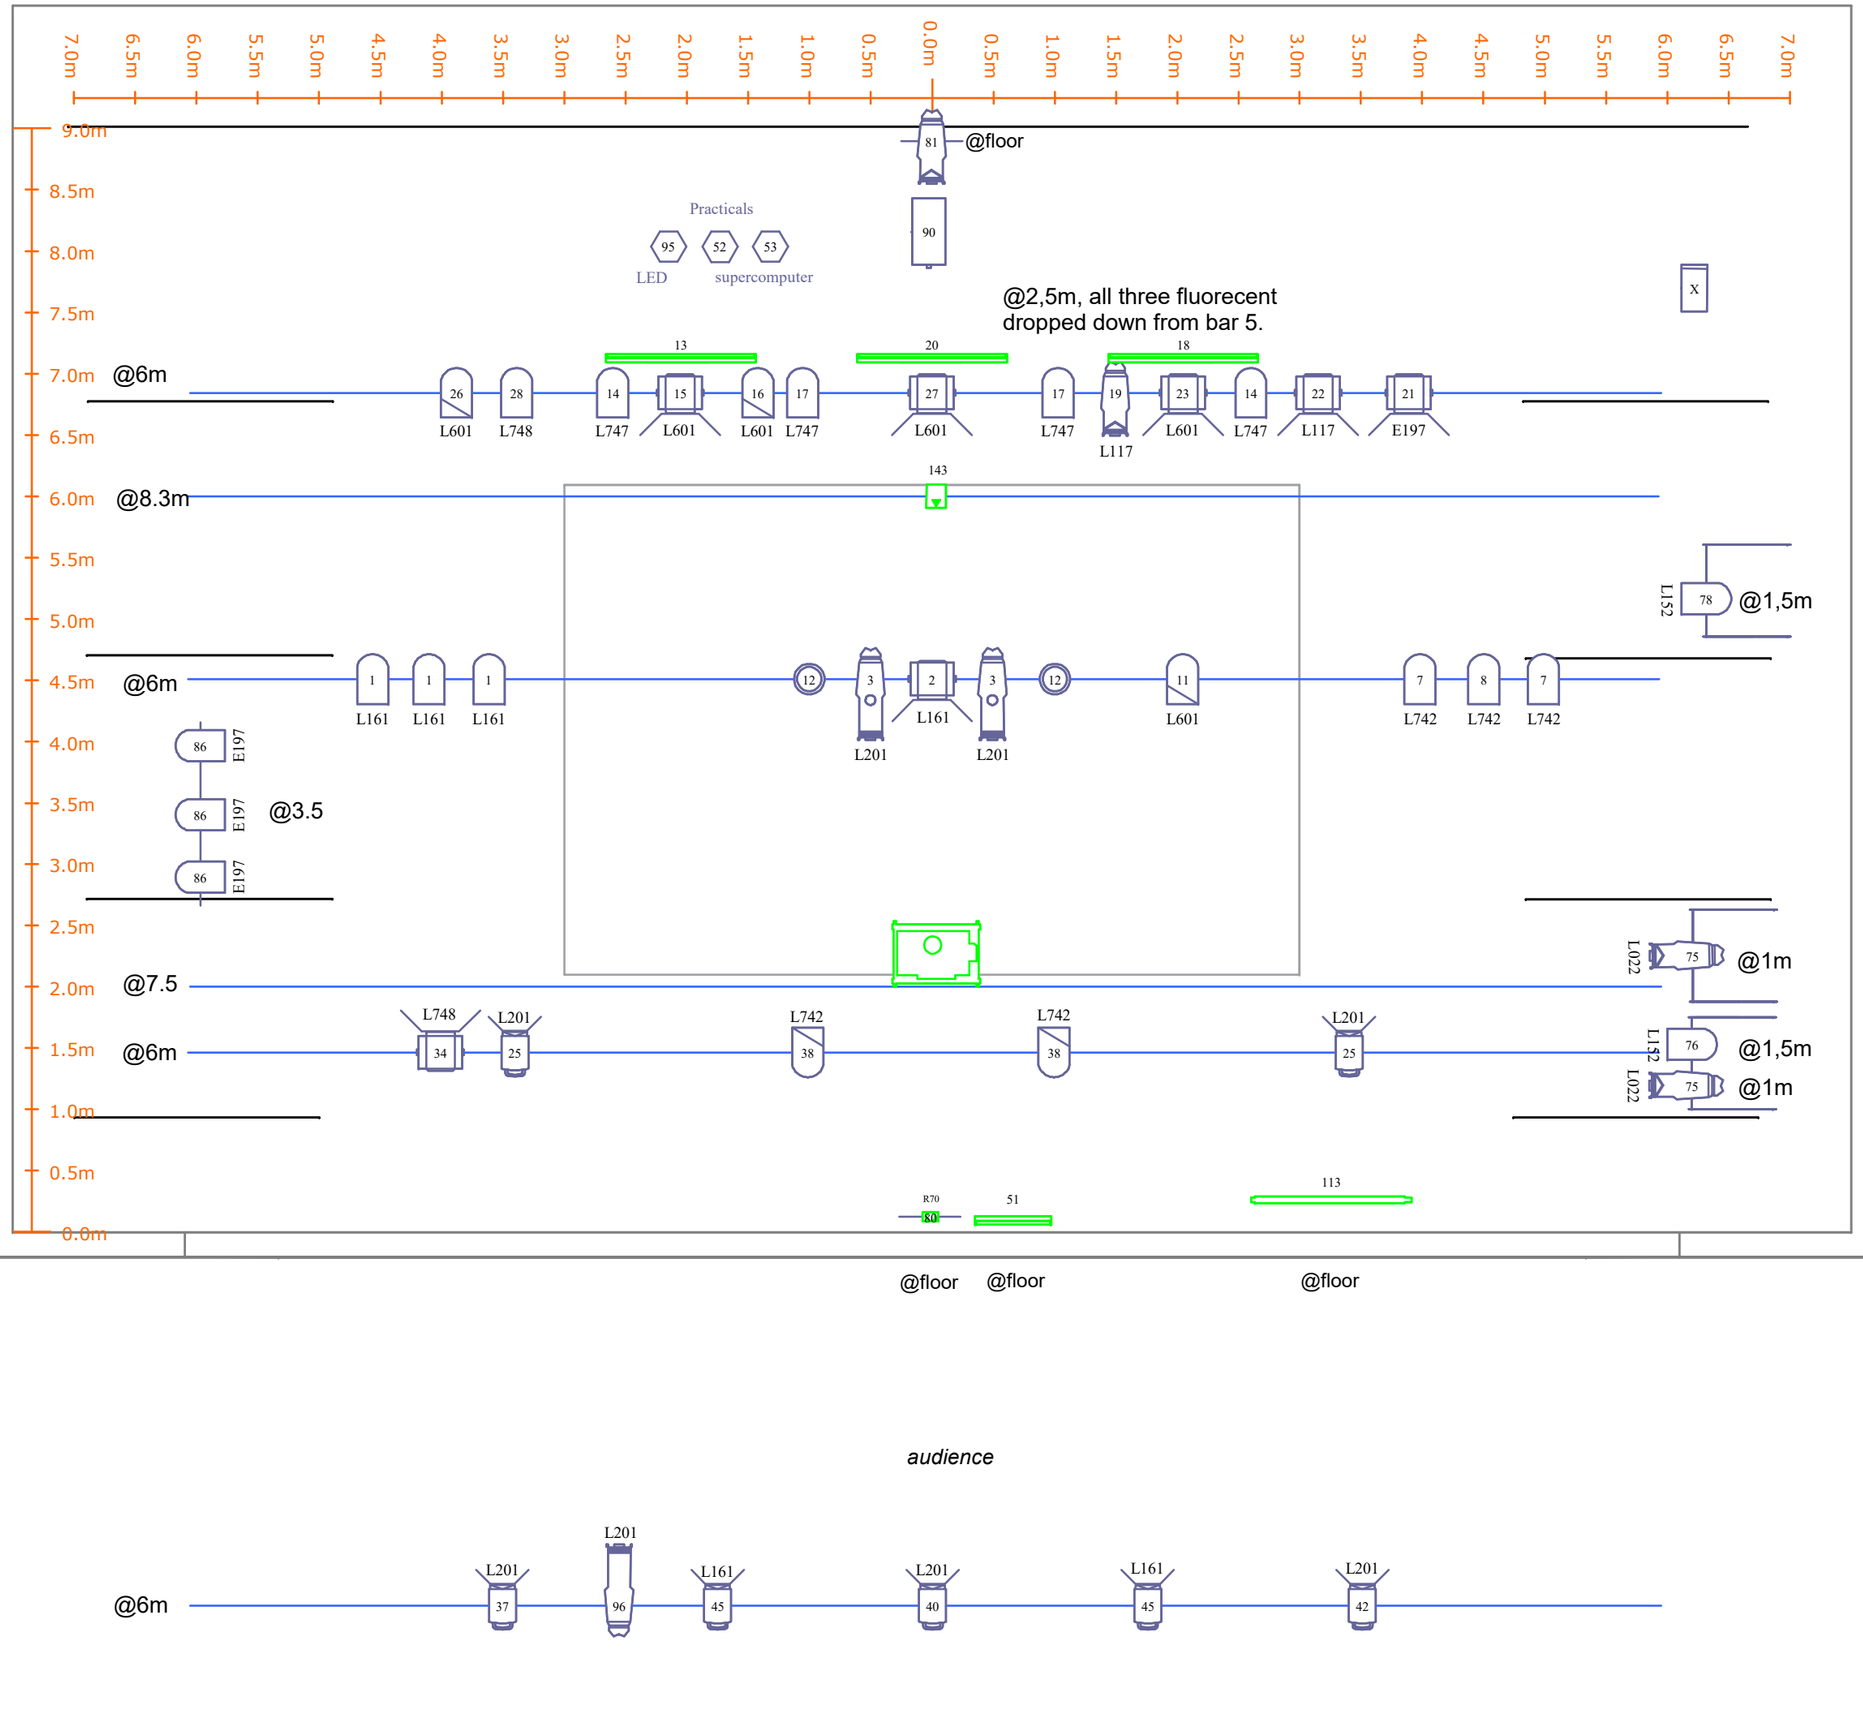

Legend

Count	Symbol	Name	Notes
7		2 kw PC or fresnel with barndoors	
7		1 kw PC or fresnel with barndoors	
16		PAR 64, CP 62	
5		PAR 64, CP 61	
2		Source 4 - 15/30 Zoom with iris	
1		Source 4 - 15/30 Zoom	
4		Source 4 - 25/50 Zoom	
2		400W UV canon	
1		Hazer	A high quality hazer
1		Fogger/Smoke machine	Able to bring a fast, big burst of smoke
1		0.5 m UV tube	Travels with the company
3		1.2 m Fluorescent tube	Travels with the company. Dropped down with ropes that we bring @2,50m
1		Showtec active sunstrip	Travels with the company
1		Beamz Pro Pango 1250 Analog RGB laser	Travels with the company
1		500w floodlight	Travels with the company
1		NEC PA622U-WUXGA, 6200ANSI projector	Travels with the company together with 70m CAT6

- All fixtures on single dim if possible, 39 in the ceiling/11 on stage (minimum 30 in the ceiling/11 on stage) and 5 hot power, distributed as follows:
- FOH: 6 dim (min.5)
- Bar 1: 5 dim (min.3)
- Bar 2: 1 hot for projector
- Bar 3: 12 dim (min.8)
- Bar 4: 1 hot for laser
- Bar 5: 16 dim (min.14)
- DS: 2 dim + 1 hot for sunstrip
- US: 4 dim + 2 hot for hazer and smoke machine
- SR: 2 dim
- SL: 3 dim

- DMX on bar 2 and 4, DS and US for projector, laser, sunstrip and smoke machines

- All fixtures with safetywires, barndoors, working shutters and colour frames.