"The Hospital" by Jo Strømgren Kompani
Lighting Plan

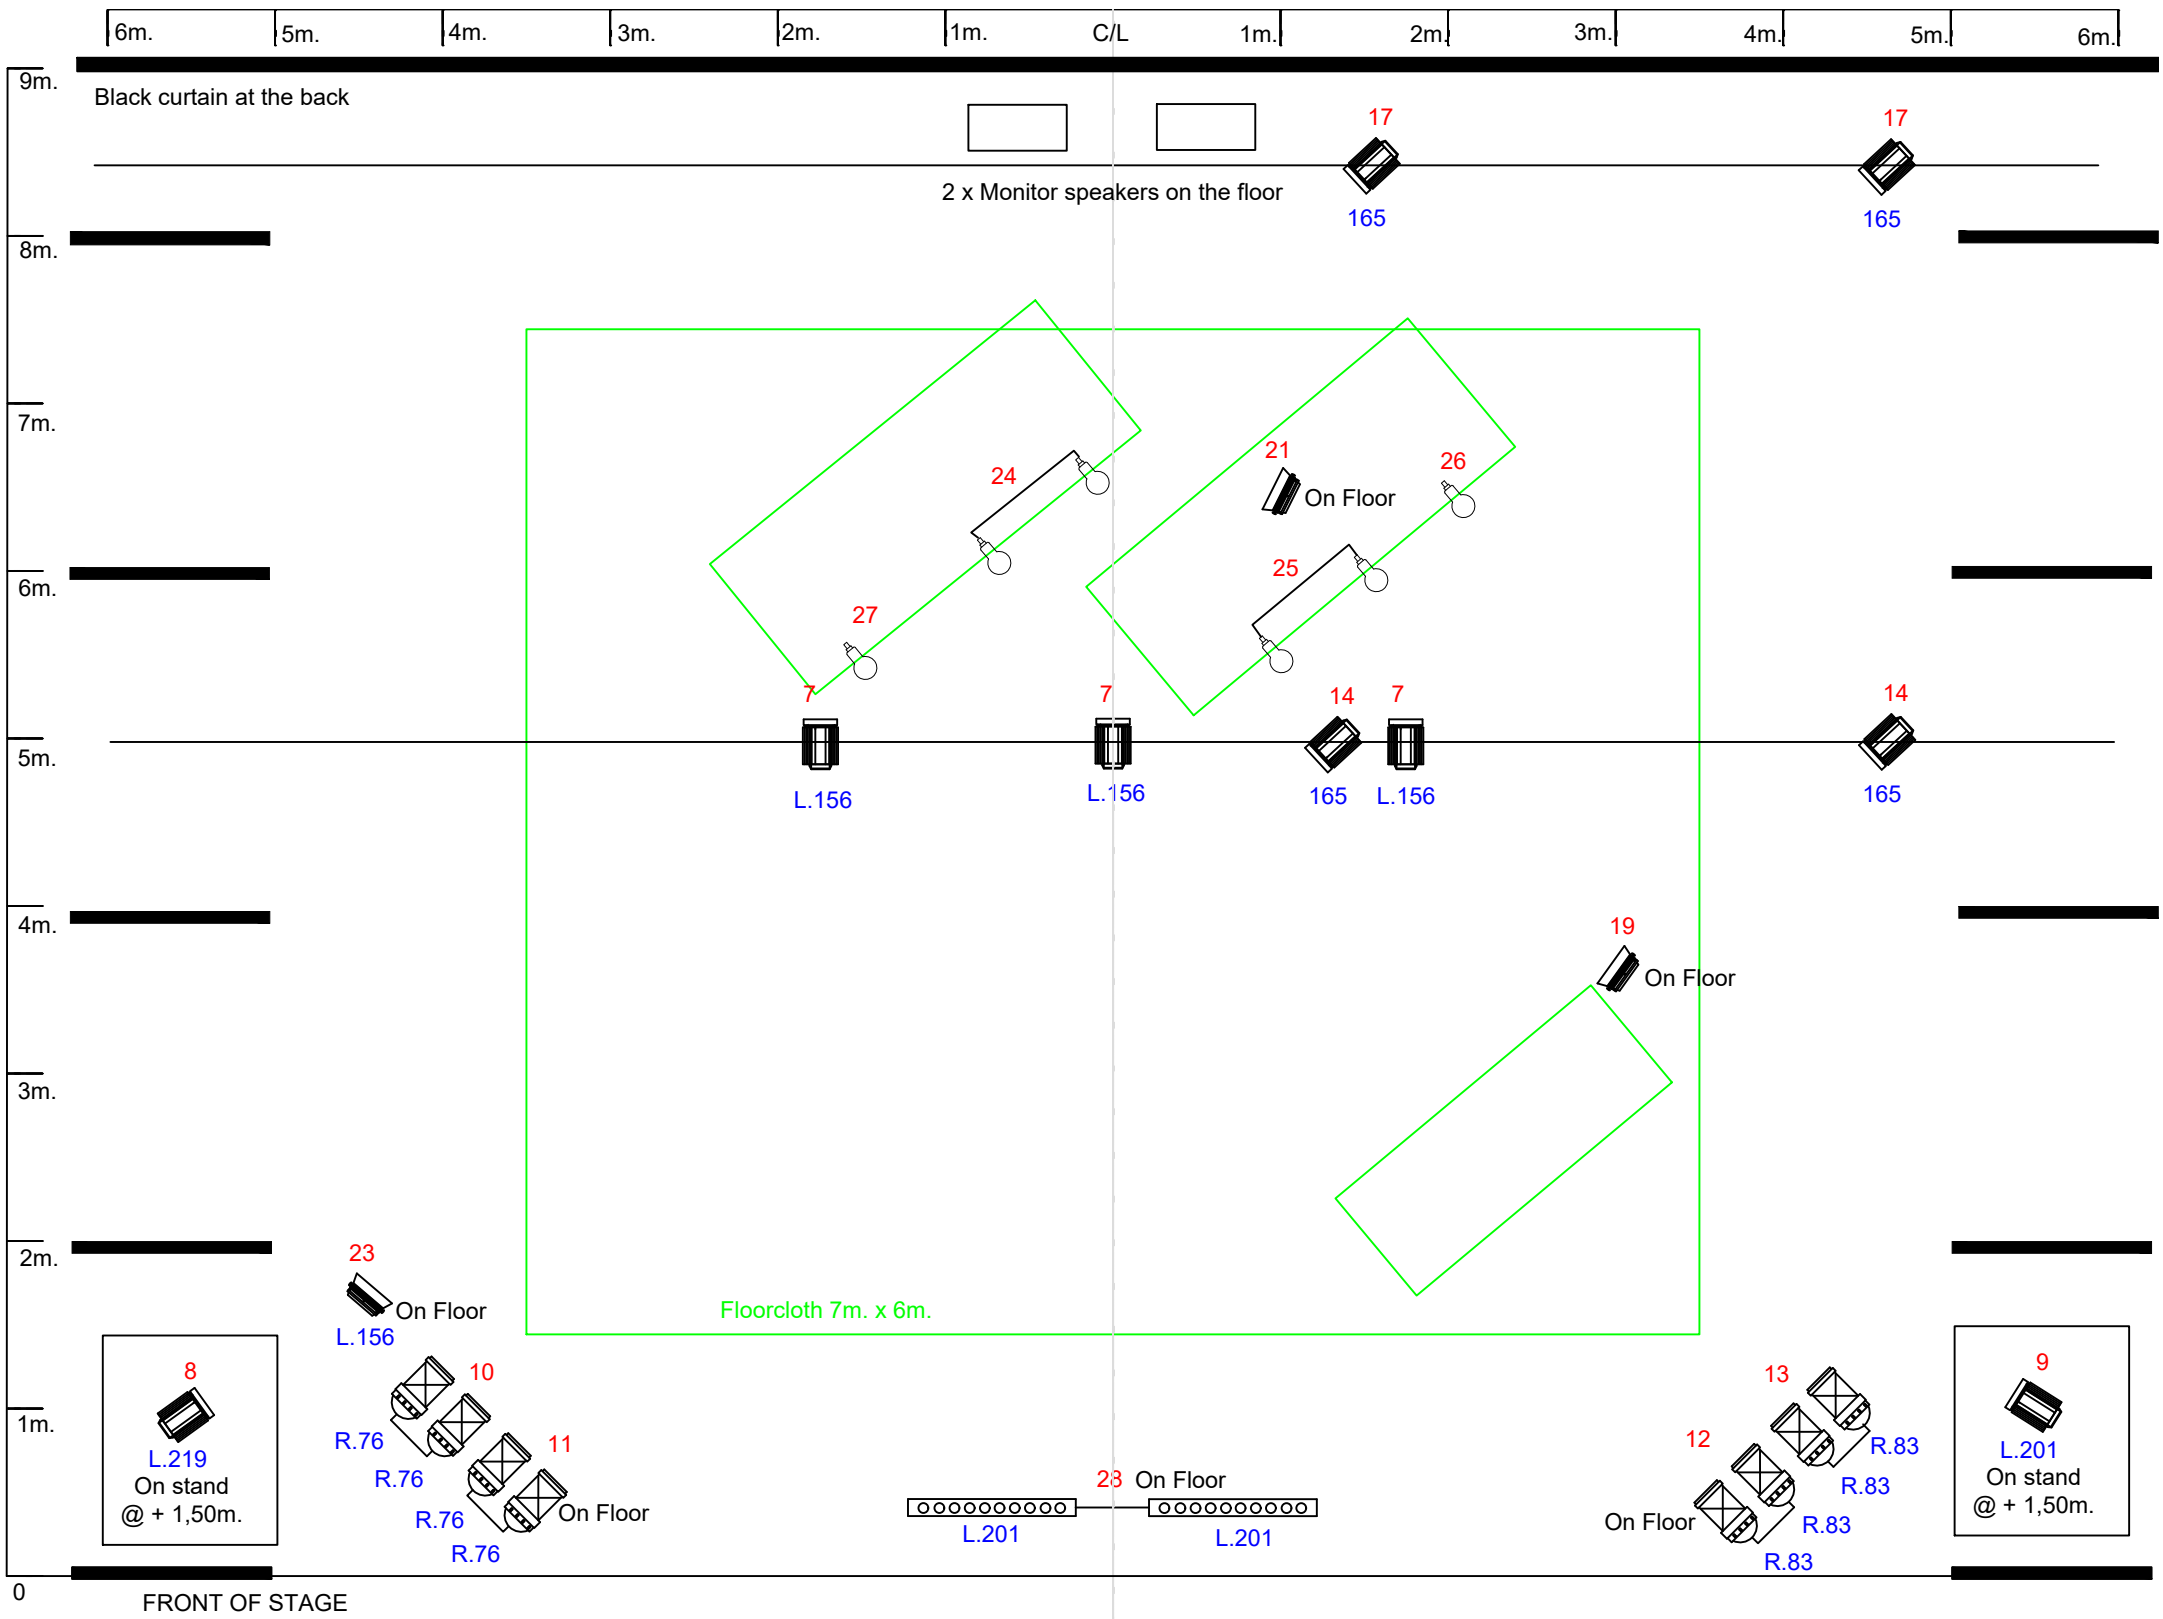

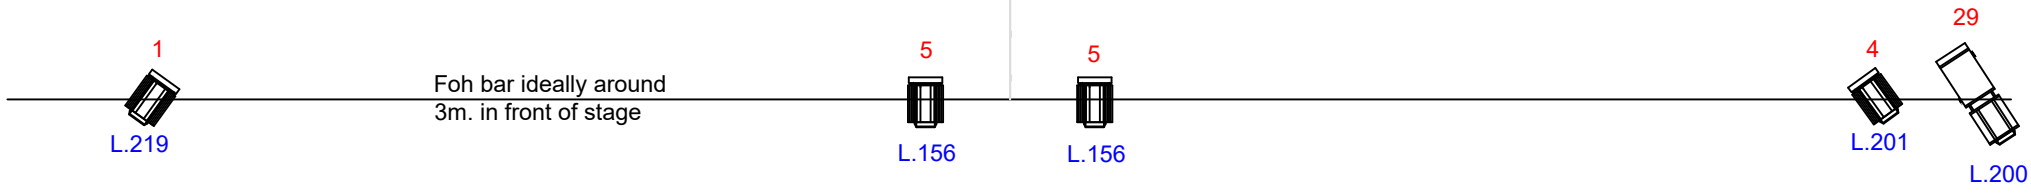

Lighting equipment needed:

- 1Kw. Profile x 1
- CP 62 Parcan x 8
- 1Kw. Fresnel or PC x 13

Sidelight stands @ +1,5m x 2

Floorstands for Parcans x 8

JSK brings:

- 60w. Bulb x 6
- 500w. Floodlight x 3
- 1m. Ramplight x 2

We bring all filters and special lamps

Please note:
We need 5 dimmer channels on the floor at the back, and 9 dimmer channels on the floor at the front.

Lighting Design by Stephen Rolfe
Email: stephenro@mailbox.org
Tlf: (+47) 901 68 766